These design drawings and the copyright therein are the property of BG&E Pty Limited and must not be used, reproduced or copied wholly or in part without the written permission of BG&E Pty Limited.

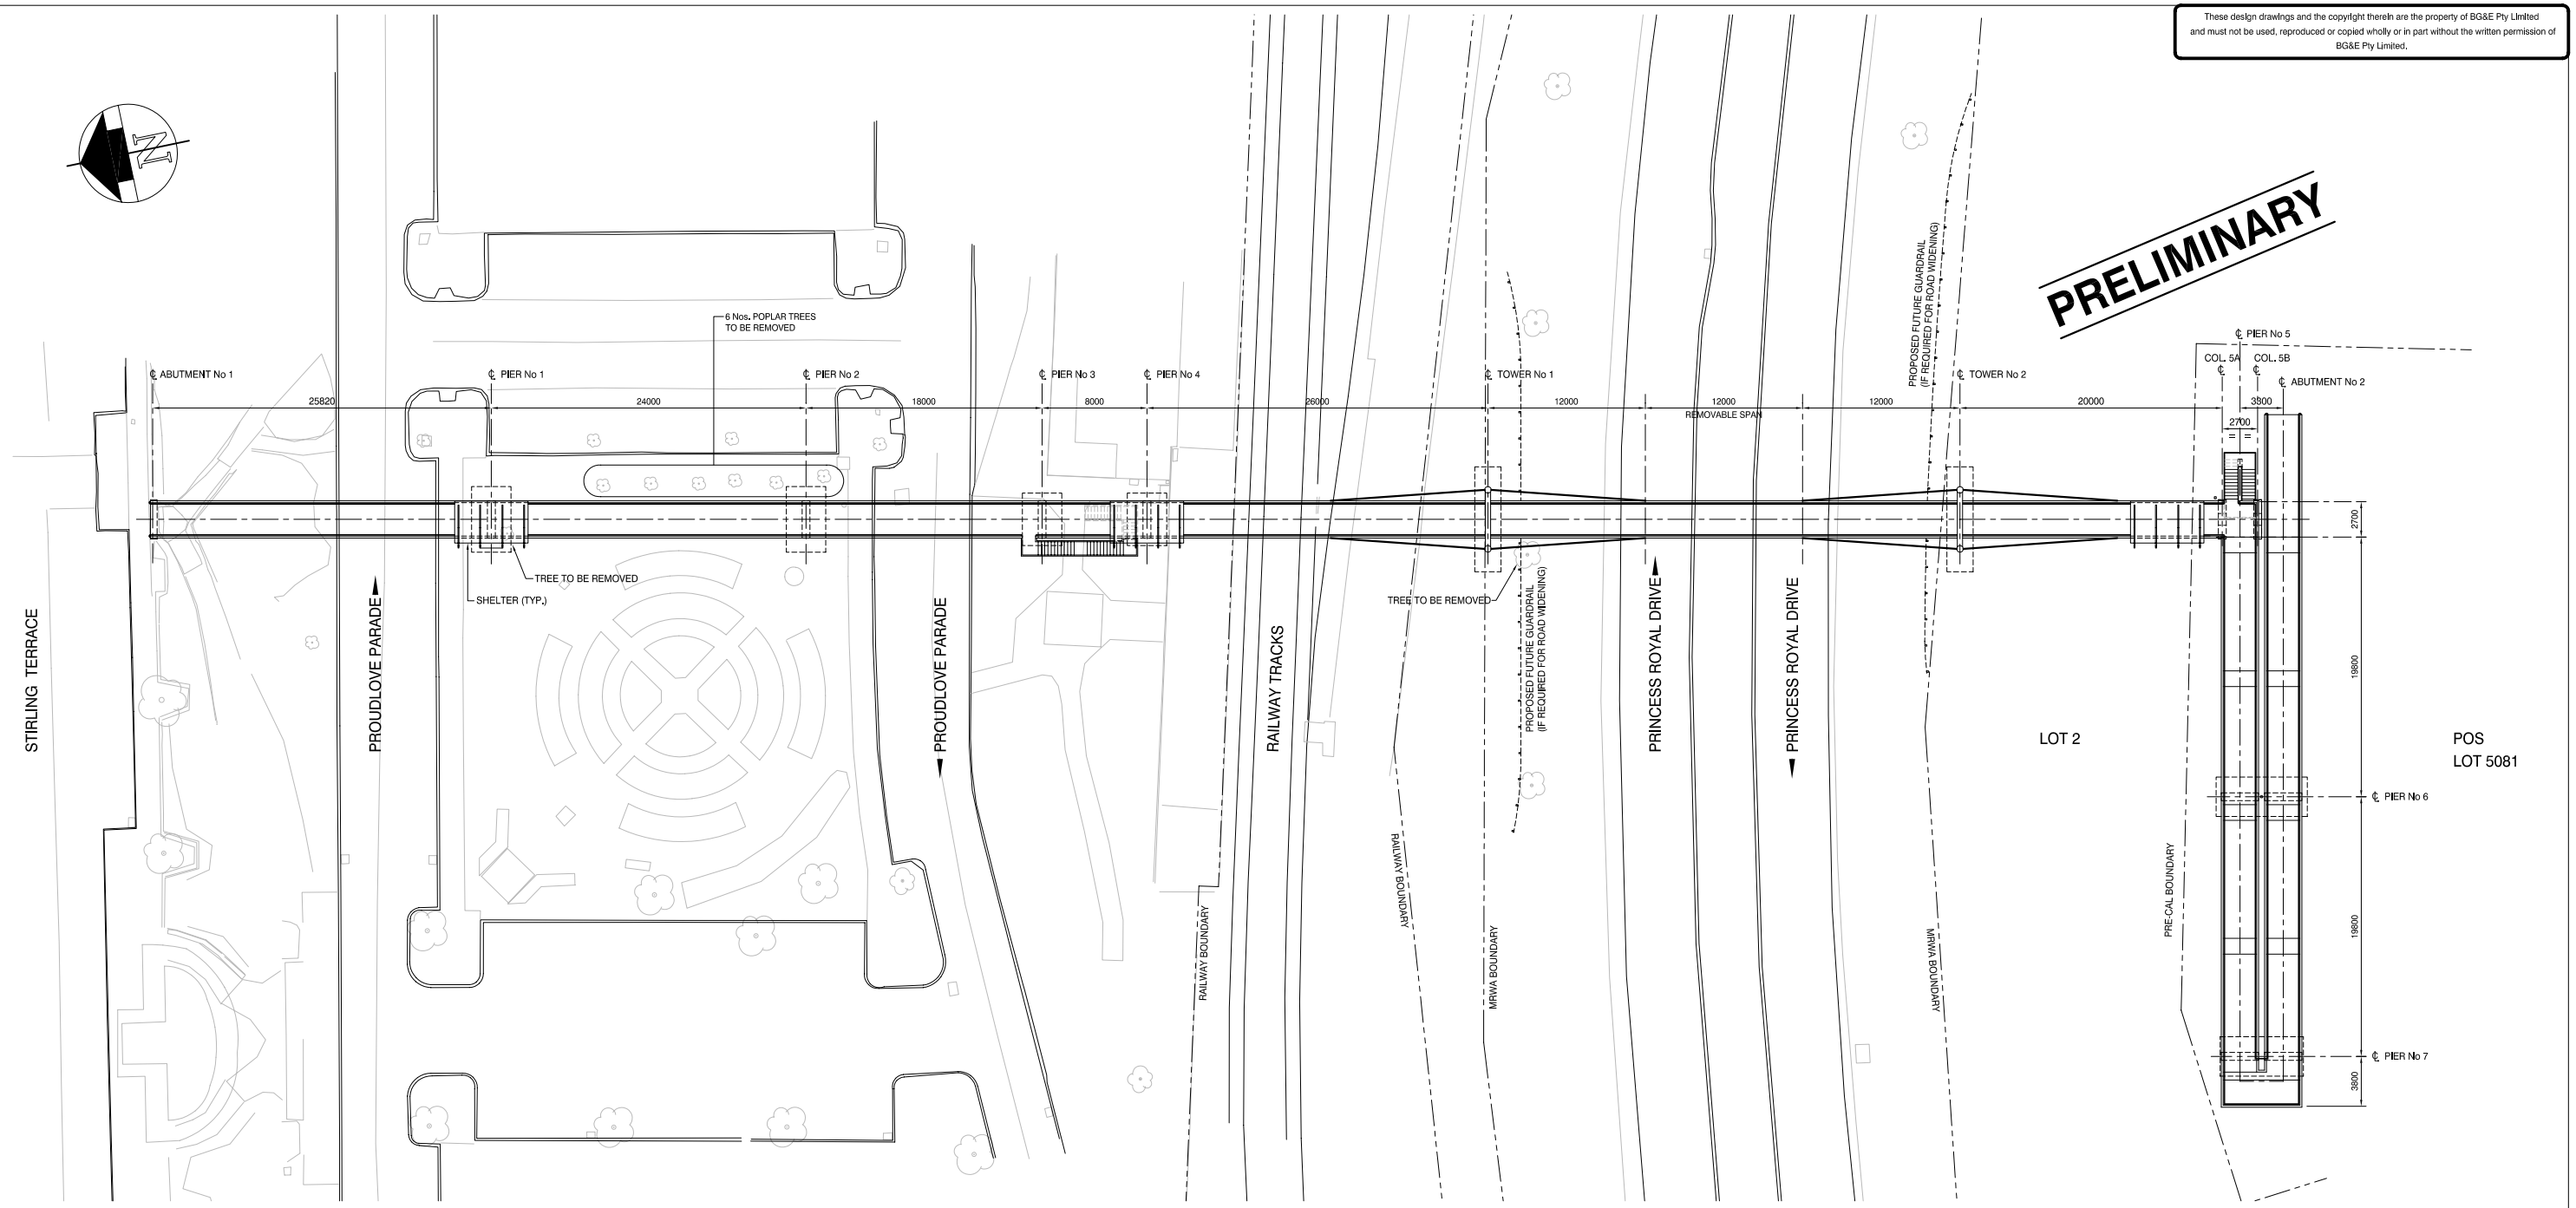


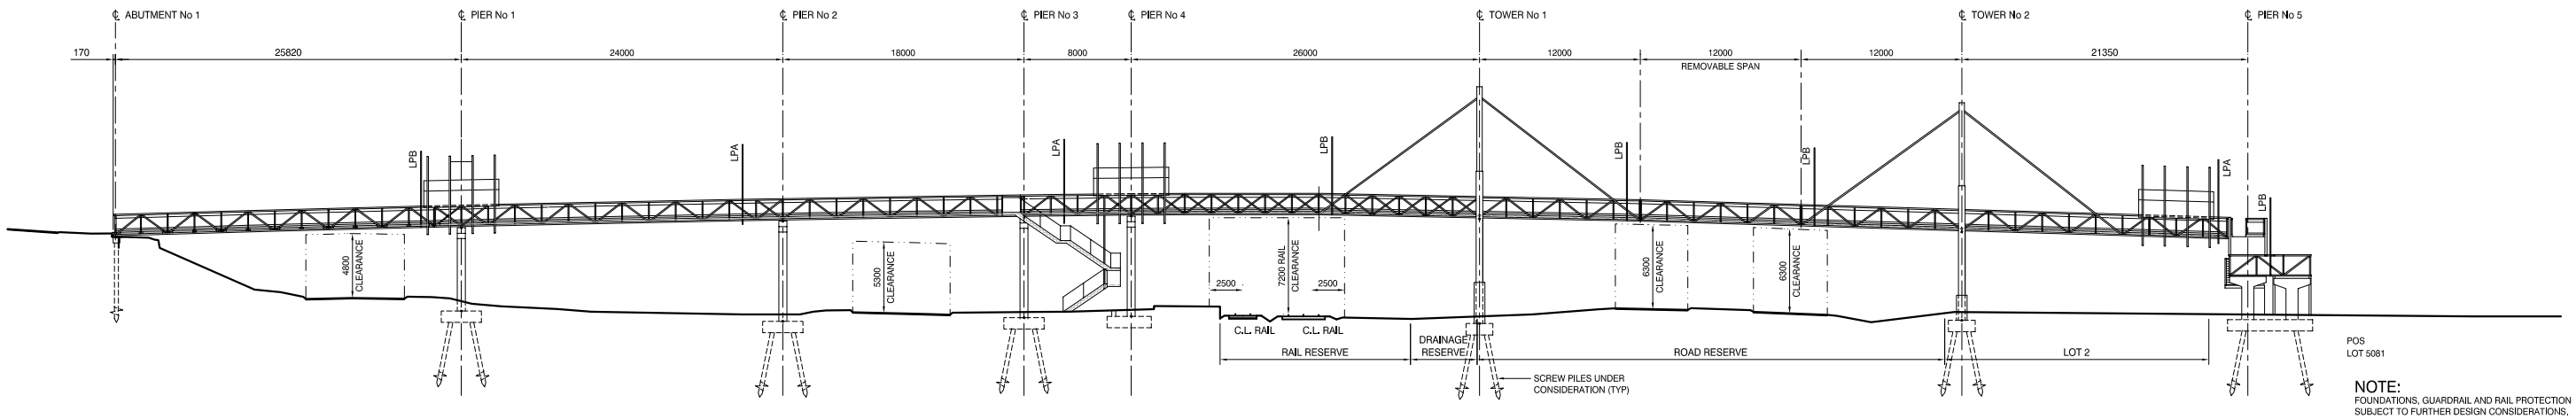


NOTE:
FOUNDATIONS, GUARDRAIL AND RAIL PROTECTION SUBJECT TO FURTHER DESIGN CONSIDERATIONS.

| REV. | DATE | DESCRIPTION | RVD |
|---|---|---|---|
| I | 02.11.06 | SHELTER AND LIGHTING MOVED | |
| H | 30.10.06 | PRE-CAL AND SOUTH RAMP | GD |
| G | 17.10.06 | ELEVATION DETAILS AMENDED | GD |
| F | 06.10.06 | MRWA RESERVE, SCREW PILES ADDED | GD |
| E | 26.09.06 | CROSS BRACING OVER RAILWAY ADDED | GD |
| D | 19.09.06 | RAILWAY RESERVE ADDED | GD |
| C | 29.08.06 | ELEVATION ADDED | GD |
| B | 21.08.06 | REVISED STAIRS AND RAMPS | GD |
| A | 09.08.06 | PROPOSED FOOTBRIDGE LOCATION | GD |

REVISIONS

| REV. | DATE | DESCRIPTION | RVD |
|---|---|---|---|

REVISIONS

LANDCORP
ABN 34 868 192 835
Level 3 Westfarmers House
40 The Esplanade
Perth Western Australia 6000
Locked Bag 5 Perth Business Centre
Perth Western Australia 6849

BOCOL CONSTRUCTIONS PTY LTD
7 KINTAIL ROAD
APPLECROSS
WA 6153
(08) 9316 1148

BG&E CONSULTING ENGINEERS
SYDNEY
LEVEL 2,
8 WINDMILL STREET, SYDNEY NSW 2000
AUSTRALIA
TEL: +61 2 97703300 FAX: +61 2 97703399
E-MAIL: info@bgeeng.com
PERTH
484 MURRAY STREET, PERTH WA 6000
AUSTRALIA
TEL: +61 8 63643300 FAX: +61 8 63643399
E-MAIL: info@bgeeng.com

# ALBANY WATERFRONT FOOTBRIDGE GENERAL ARRANGEMENT PLAN & ELEVATION

| DATE | SCALE | | |
|---|---|---|---|
| 02.11.06 | 1:250 | | |
| DRAWN | DESIGNED | REVIEWED | APPROVED |
| JQH | GD | GD | GD |
| PROJECT No. | DRAWING No. | REV. | |
| P06045 | SK-01 | I | |

11:30~02/05/06 S:\Standard Drawing Sheets\ARE 2000\ARE A1